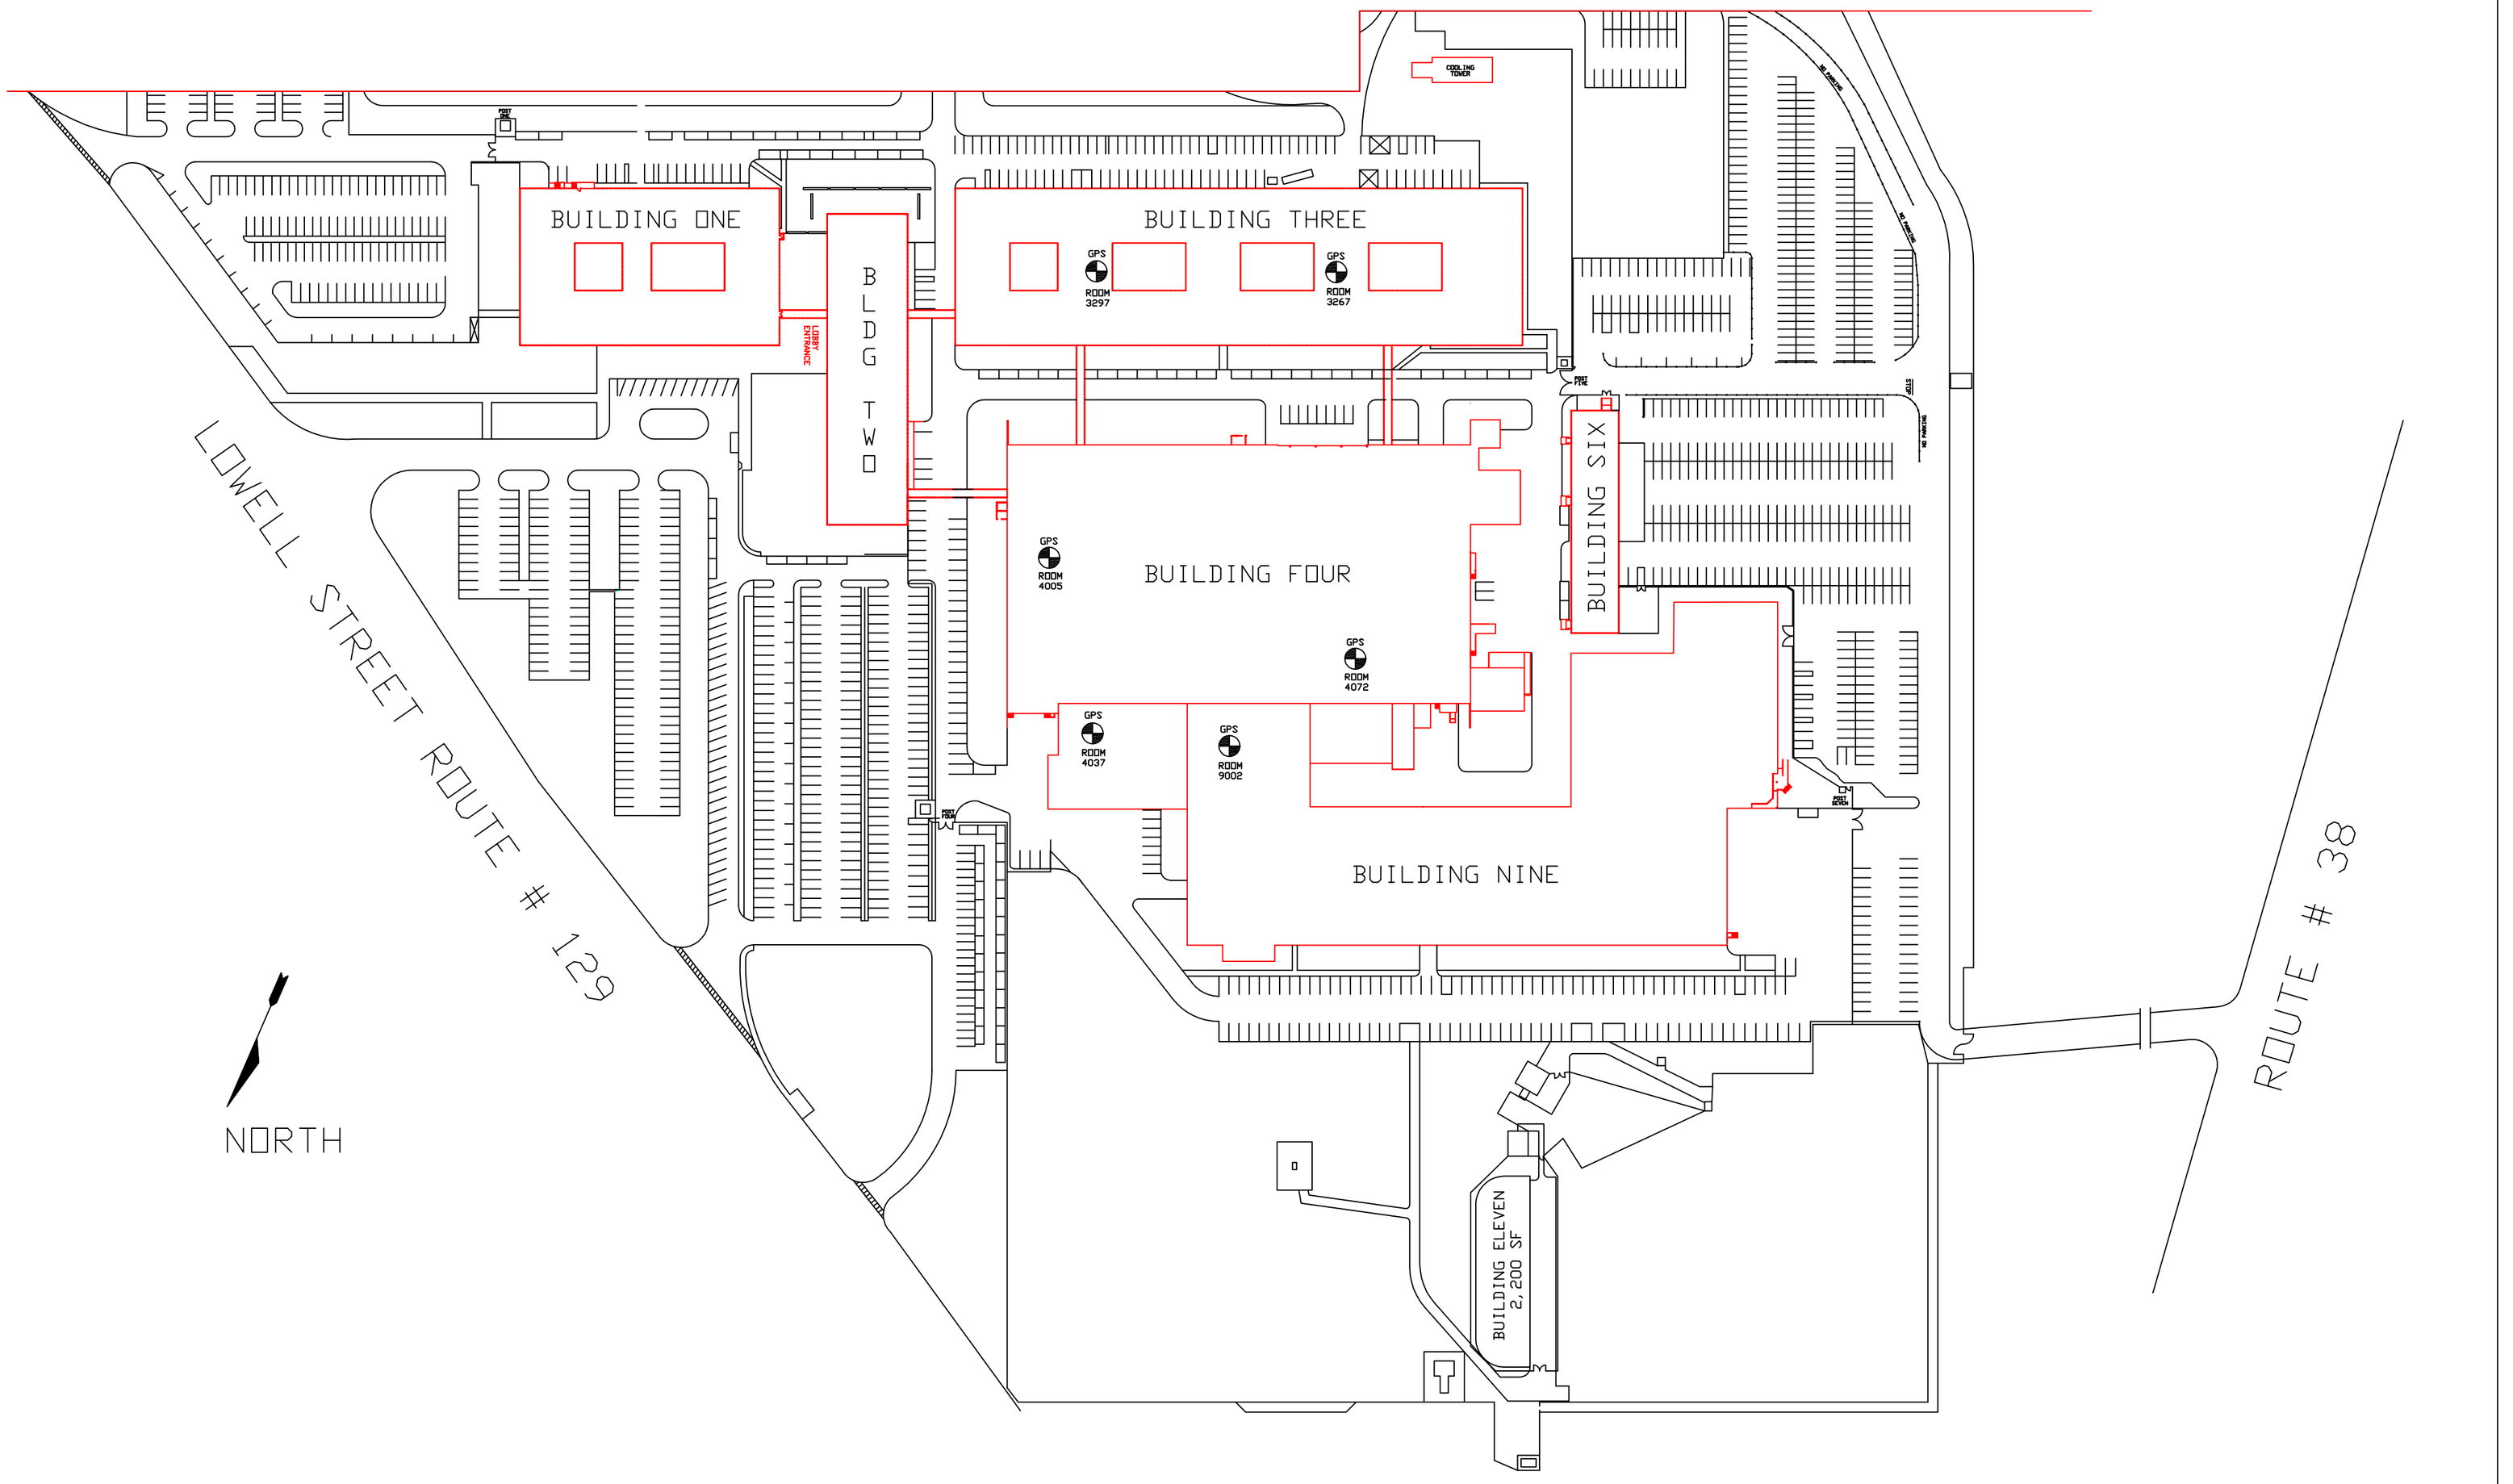

MAIN COMPLEX SITE PLAN

TEXTRON Systems
Textron Defense Systems/Subsidiary of Textron Inc.
201 Lowell Street, Wilmington, MA 01887

Site Plan

DRAWN BY K. DUELLETTE	SCALE N. T. S.
CHECKED BY	DATE 11-30-06
W. O. NO.	SHEET 1 OF 1
FACILITIES APPR.	DATE
JOB APPR.	DATE

REV NO.	DATE	DESCRIPTION

TITLE
TEXTRON SYSTEMS
WILMINGTON FACILITY
GPS LOCATIONS

P. E. DWG. NO.
SKA-5963