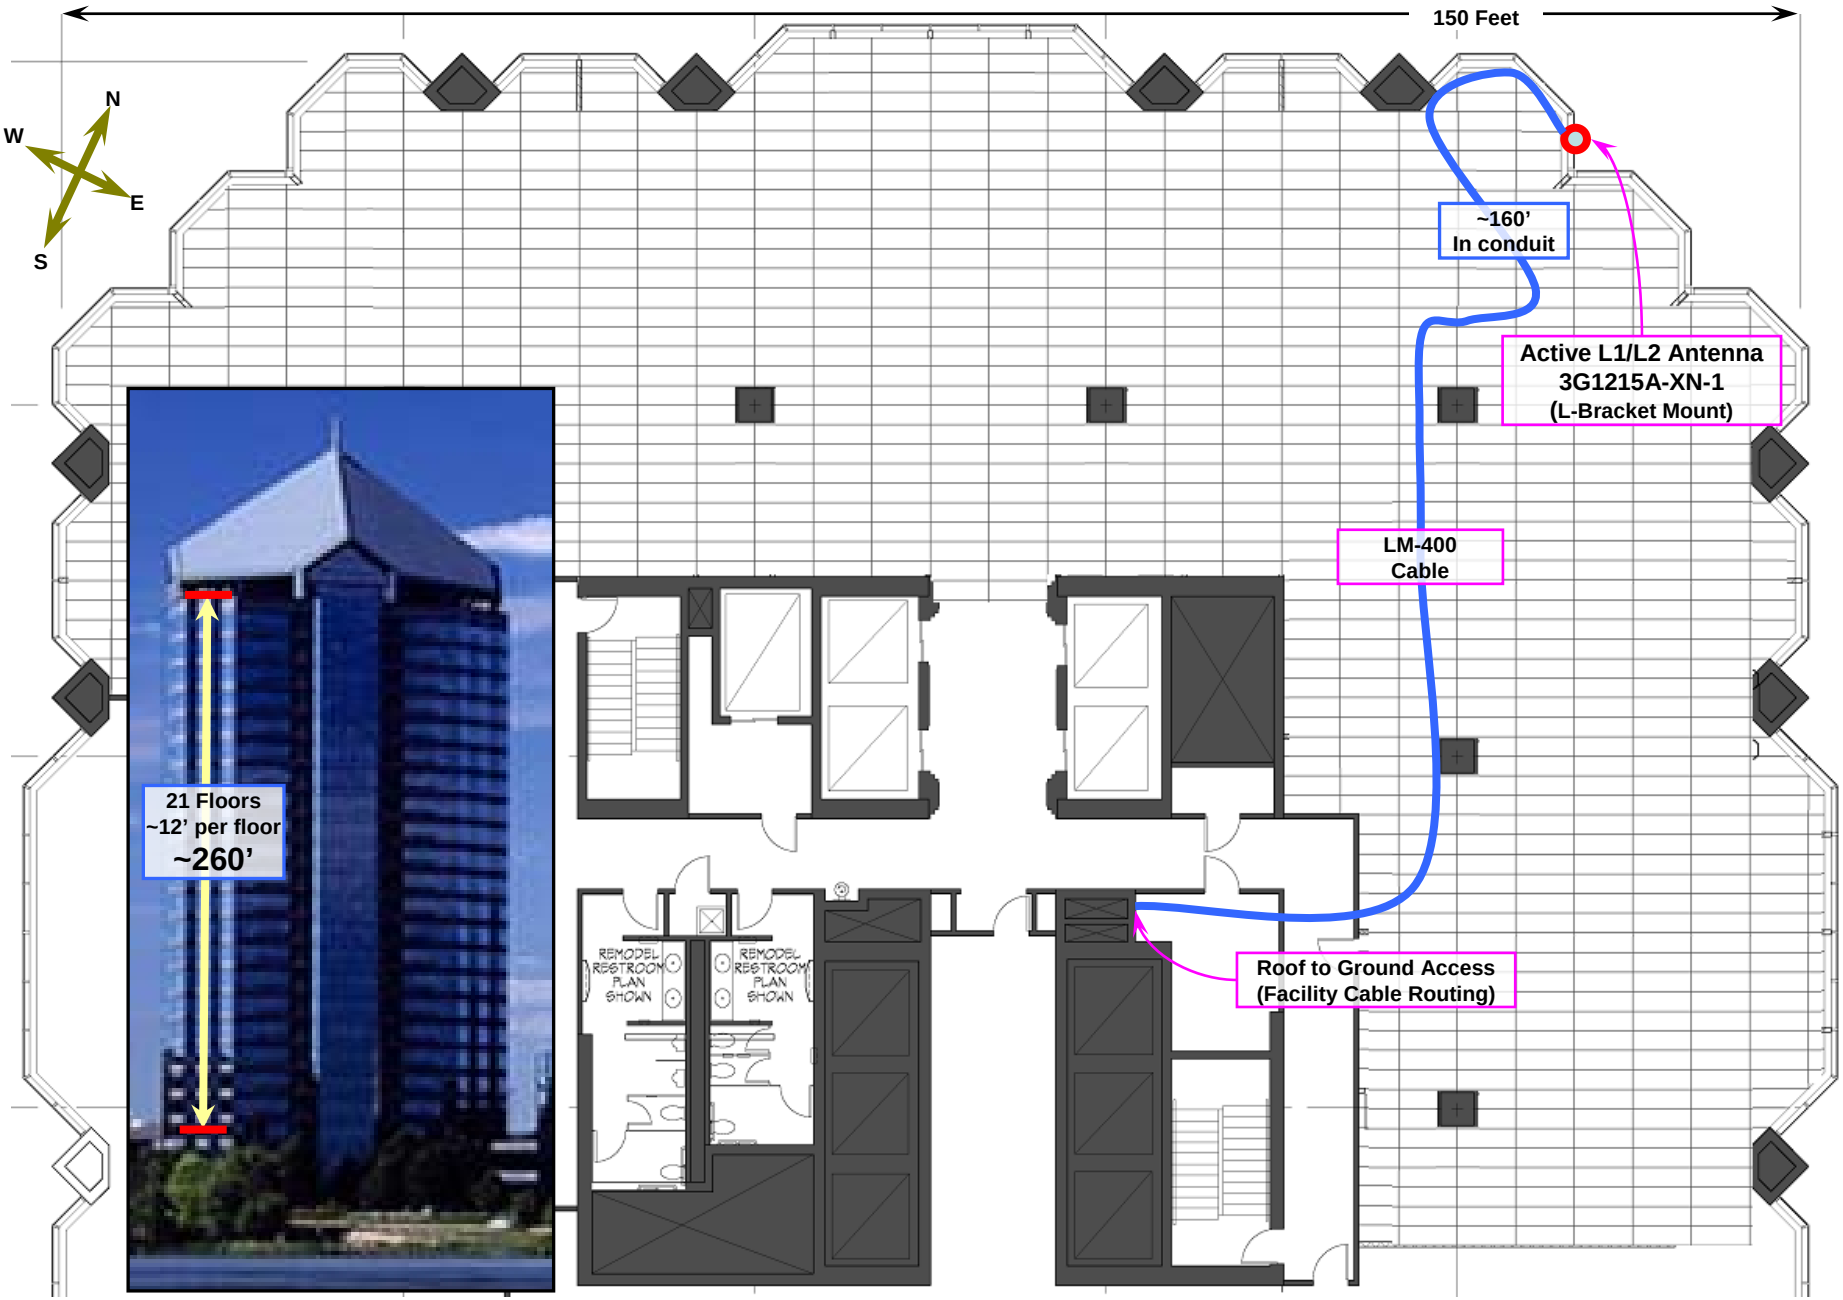
150 Feet
N
W
E
S
~160'
In conduit
Active L1/L2 Antenna
3G1215A-XN-1
(L-Bracket Mount)
LM-400
Cable
21 Floors
~12' per floor
~260'
REMODEL RESTROOM PLAN SHOWN
REMODEL RESTROOM PLAN SHOWN
Roof to Ground Access
(Facility Cable Routing)