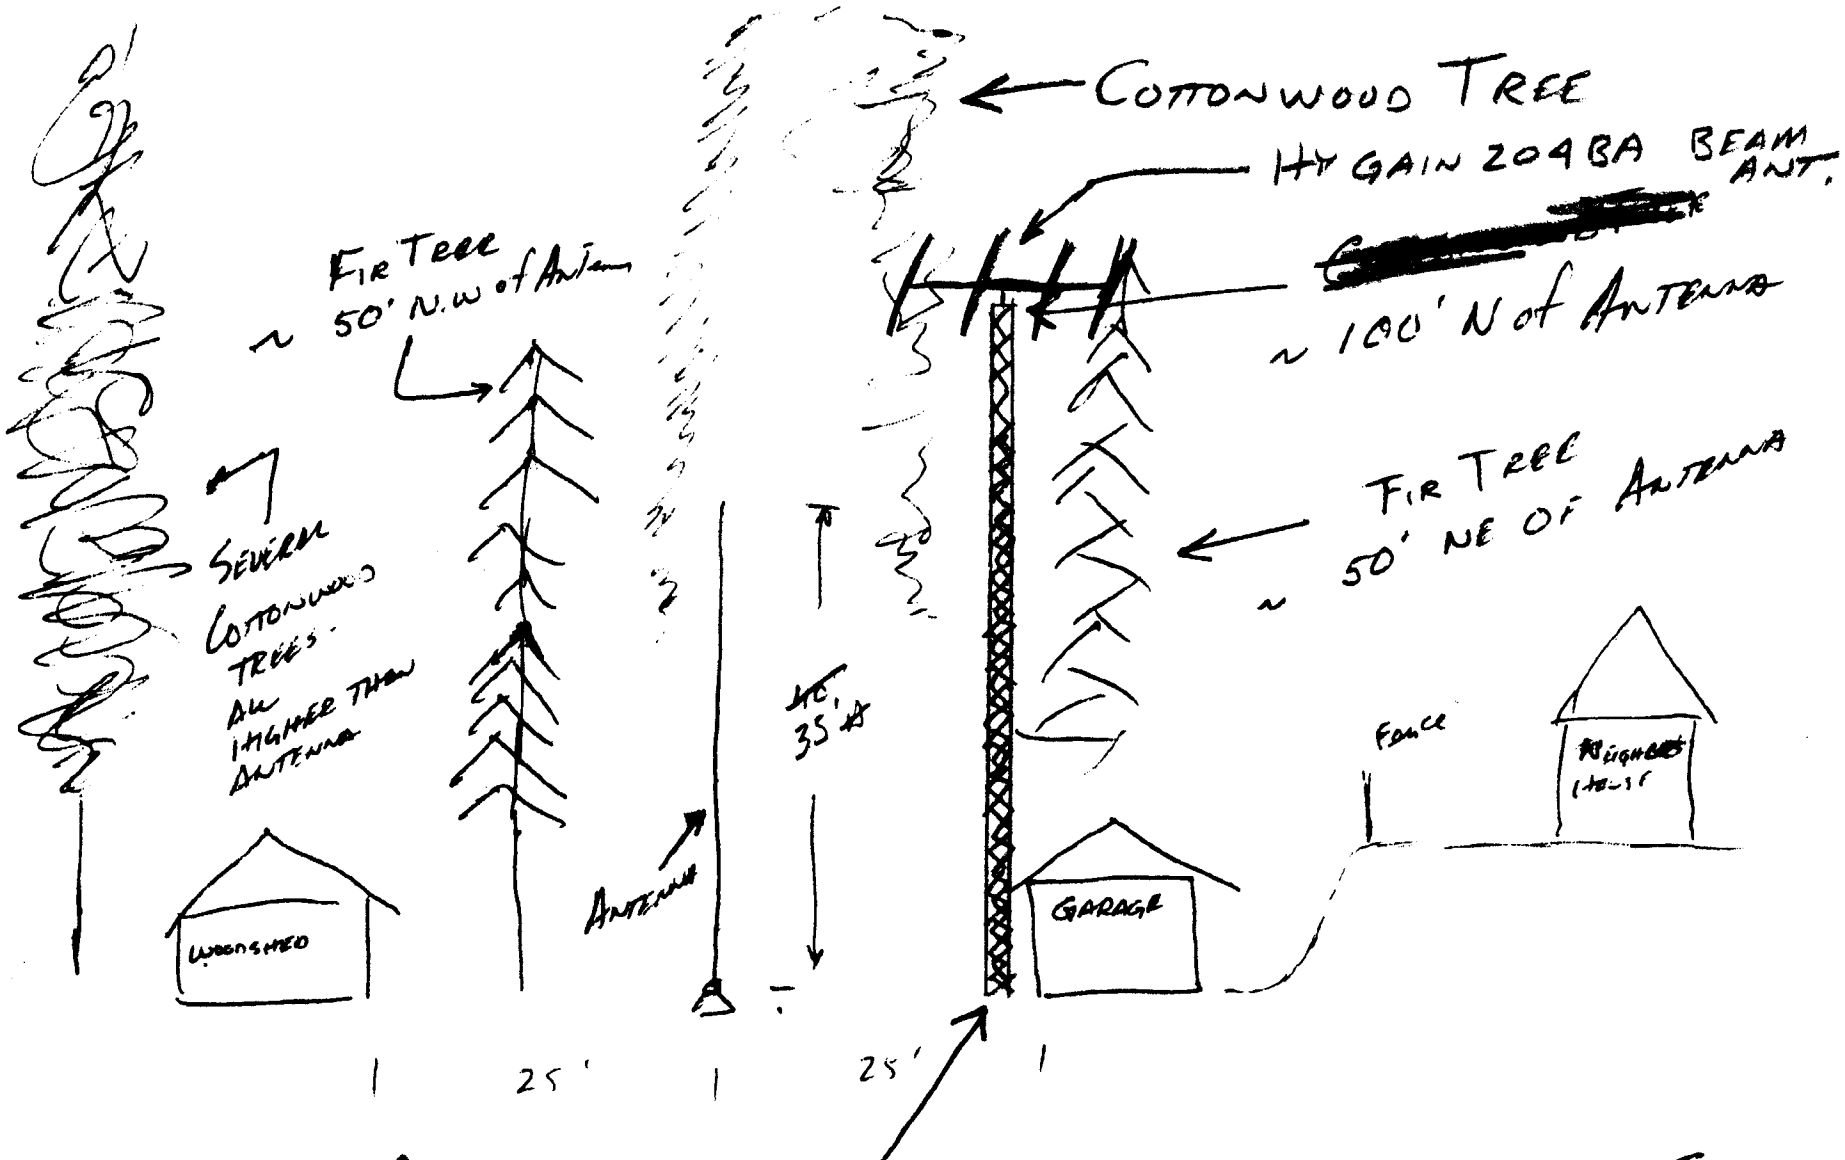

PROPOSED TOWER ADDITION ~52' HIGH
8-24-00

Viewing North

NOTE - ALL TREES SHOWN ARE HIGHER THAN THE ANTENNA

G.B. HUTCHISON - 12/9/99
REVISED 8-24-00