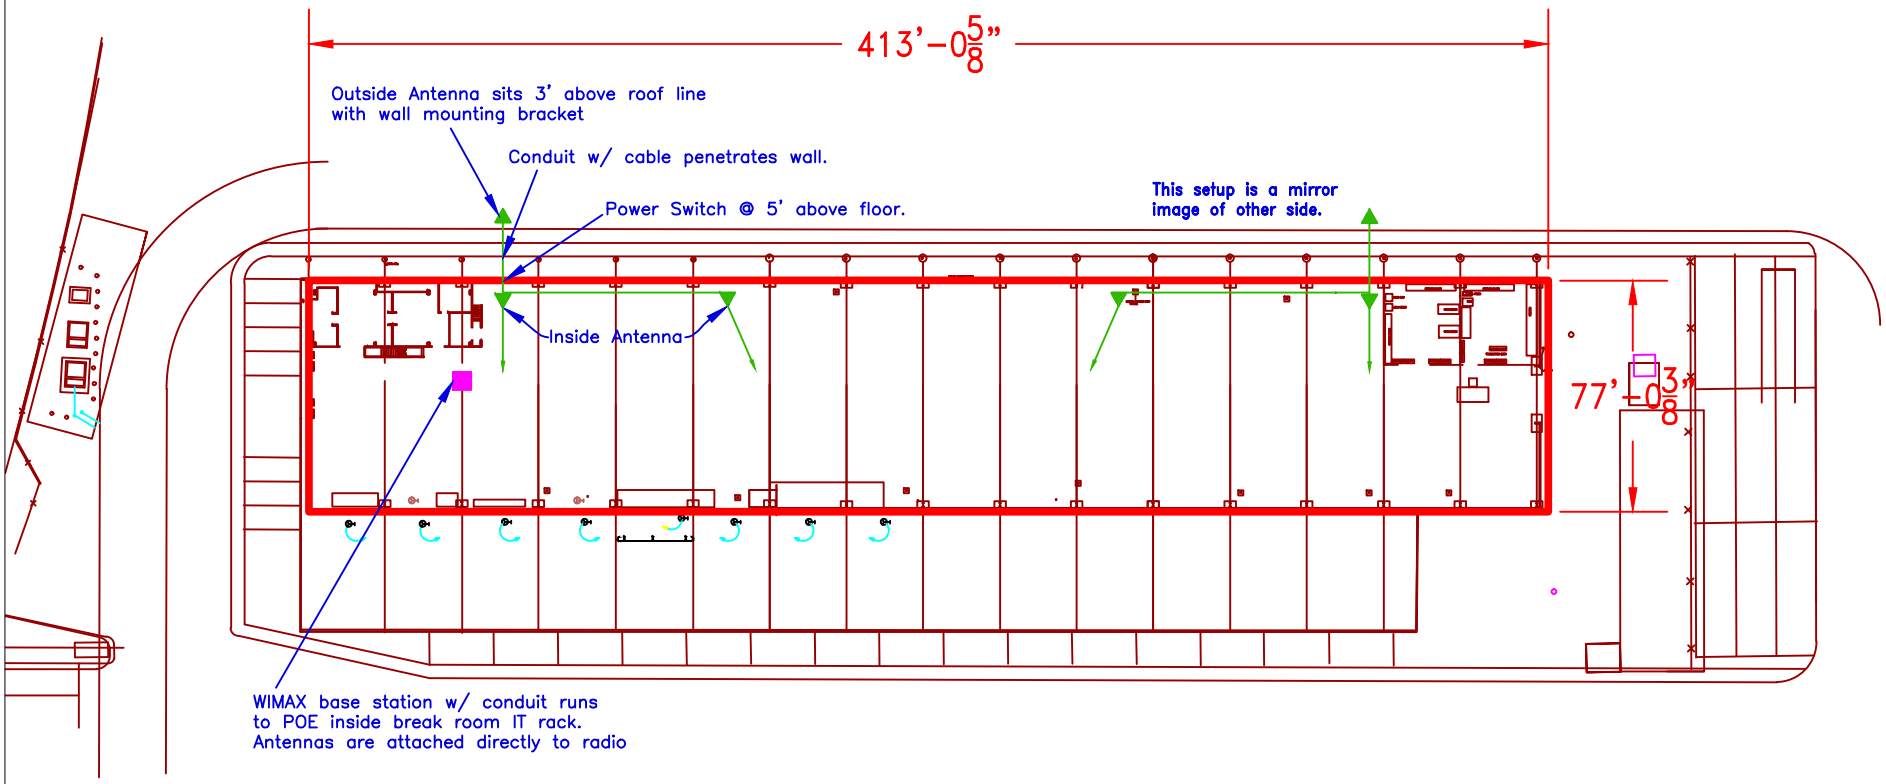


Parade warehouse

= Antenna

= WIMAX

Ceiling Height = 20'