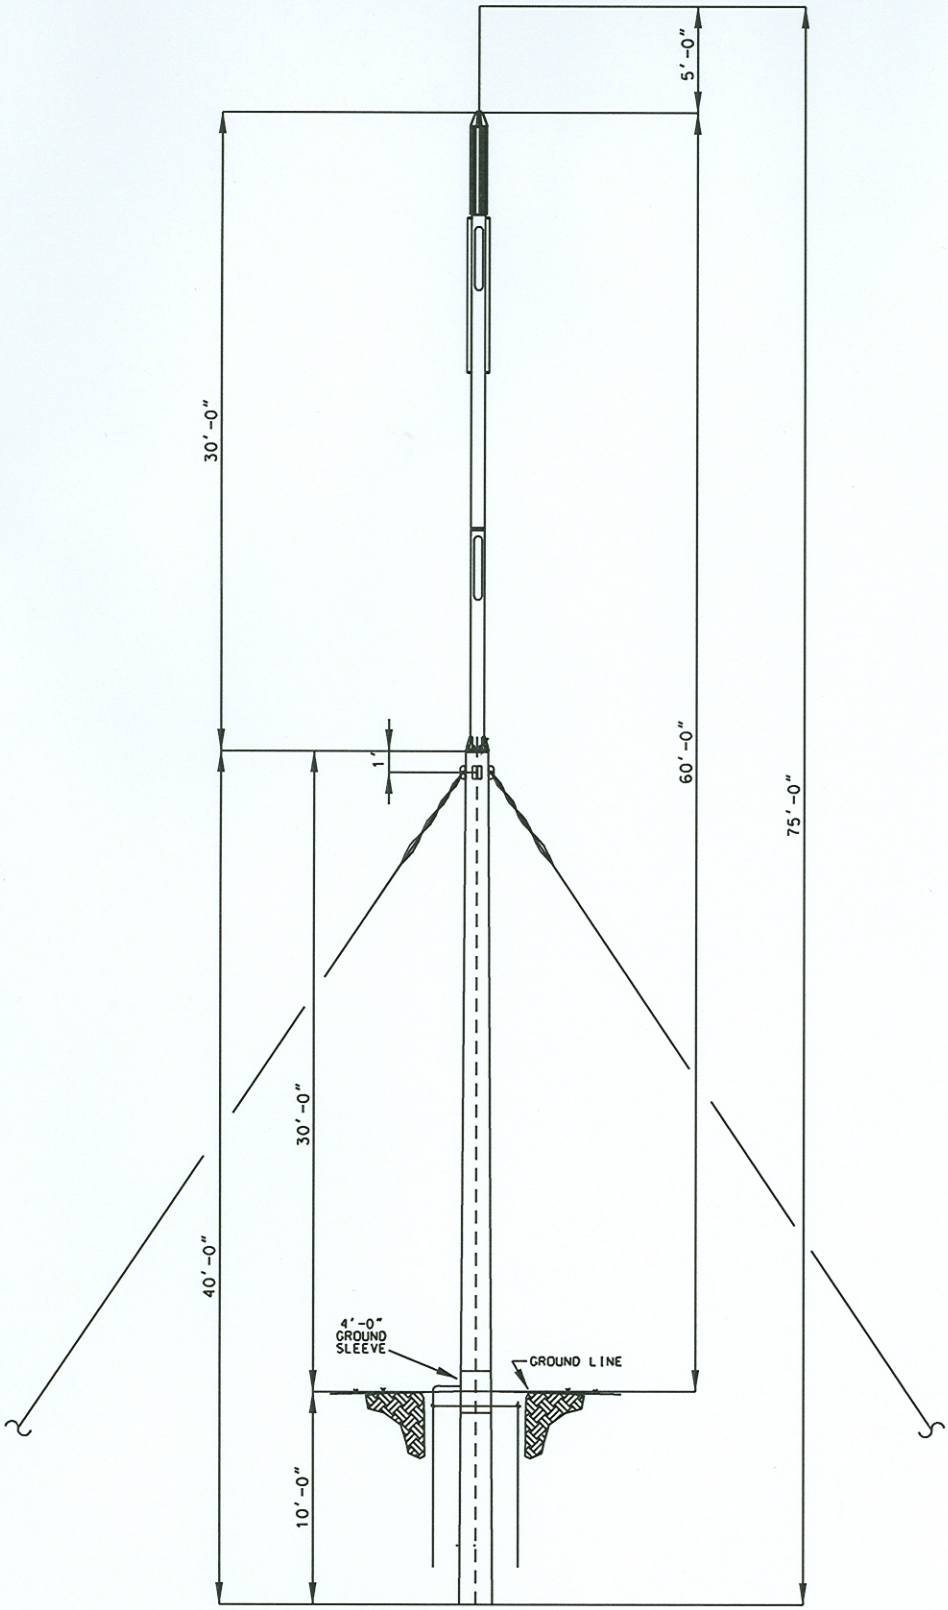

FORM 442 CONFIRMATION # EL14748 FILE # 0142-EX-PL-2004

KENTUCKY UTILITIES COMPANY

DRAWN BY A.B.	DATE 08-06-04	SCALE NTS	DRAWING NUMBER

OCAS FIELD UNIT (TEMPORARY INSTALLATION)

...\Trans pole with field unit.dgn 8/10/2004 1:22:37 PM