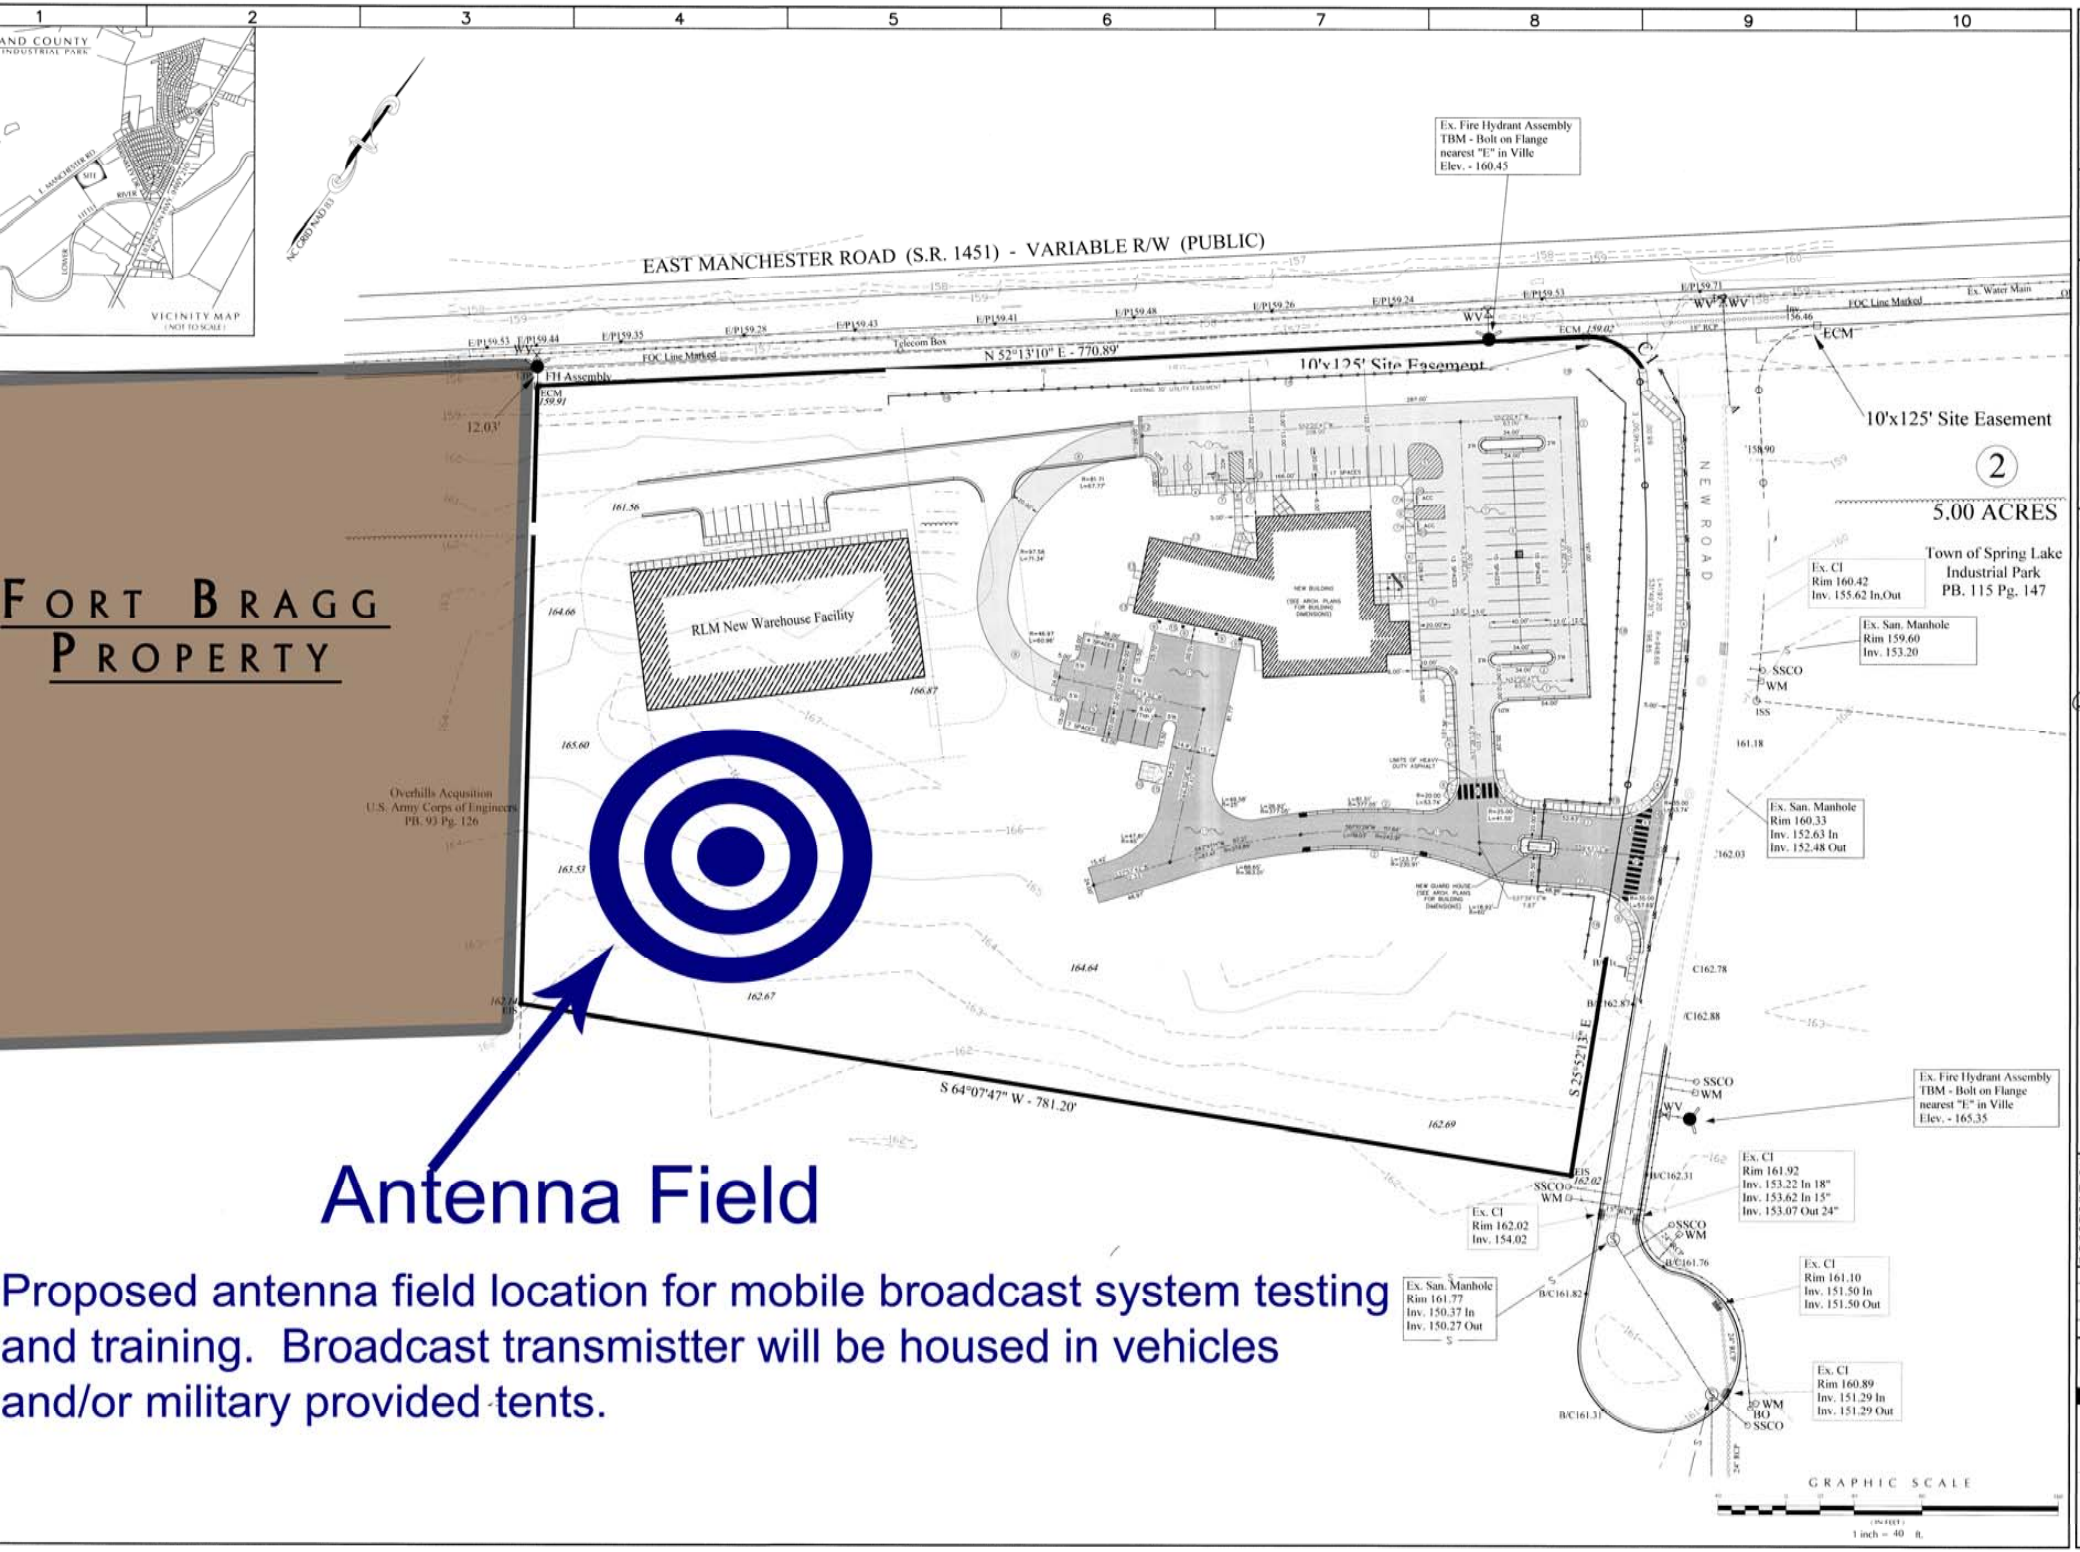
FORT BRAGG PROPERTY
Antenna Field
Proposed antenna field location for mobile broadcast system testing and training. Broadcast transmistter will be housed in vehicles and/or military provided tents.
EAST MANCHESTER ROAD (S.R. 1451) - VARIABLE R/W (PUBLIC)
N 52°13'10" E - 770.89'
S 64°07'47" W - 781.20'
S 25°52'13" E
10'x125' Site Easement
5.00 ACRES
Town of Spring Lake Industrial Park PB. 115 Pg. 147
RLM New Warehouse Facility
NEW ROAD
Overhills Acquisition U.S. Army Corps of Engineers PB. 93 Pg. 126
Ex. Fire Hydrant Assembly TBM - Bolt on Flange nearest "E" in Ville Elev. - 160.45
Ex. Fire Hydrant Assembly TBM - Bolt on Flange nearest "E" in Ville Elev. - 165.35
Ex. CI Rim 160.42 Inv. 155.62 In,Out
Ex. San. Manhole Rim 159.60 Inv. 153.20
Ex. San. Manhole Rim 160.33 Inv. 152.63 In Inv. 152.48 Out
Ex. CI Rim 161.92 Inv. 153.22 In 18" Inv. 153.62 In 15" Inv. 153.07 Out 24"
Ex. CI Rim 162.02 Inv. 154.02
Ex. San. Manhole Rim 161.77 Inv. 150.37 In Inv. 150.27 Out
Ex. CI Rim 161.10 Inv. 151.50 In Inv. 151.50 Out
Ex. CI Rim 160.89 Inv. 151.29 In Inv. 151.29 Out
GRAPHIC SCALE
1 inch = 40 ft.