THIS DOCUMENT AND THE INFORMATION IT DISCLOSES IS THE EXCLUSIVE PROPERTY OF JDI ELECTRONICS FACTORY. ANY REPRODUCTION OR USE OF THIS DRAWING, IN PART OR IN WHOLE, WITHOUT THE EXPRESS CONSENT OF THE PROPRIETER IS PROHIBITED.

REVISIONS

ZONE	REV	DESCRIPTION	DATE	ISSUE BY
	A	DRAWING FOR CER	27/FEB-08	TAN
	B	Change the printing. "international" was International".	26/MAY-09	TAN
	C	Change the printing.	9/MAY-11	TAN

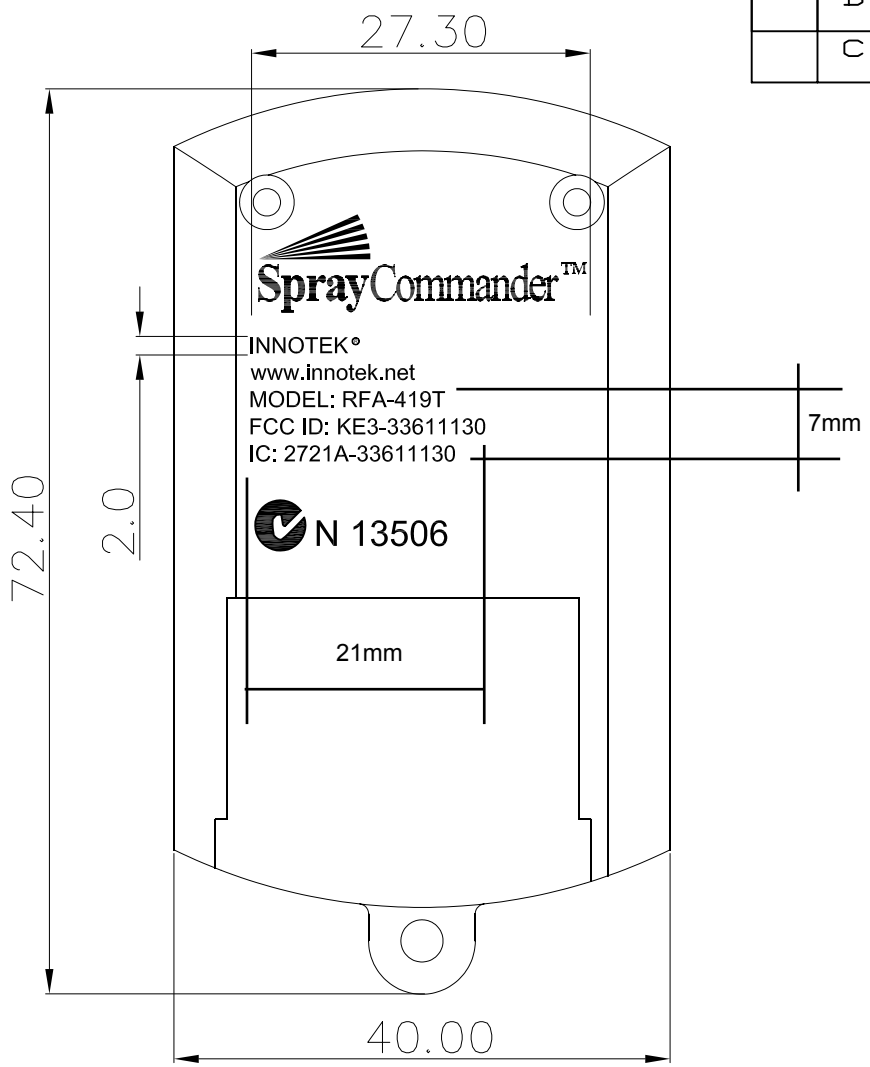

MATERIAL	UNLESS OTHERWISE SPECIFIED ALL DIMENSIONS ARE IN mm/~~INCH~~				
ABS PA 757 BLACK	WALL THICKNESS mm/~~INCH~~ DRAFT ANGLE/SIDE 1 °MAX BURR & FLASH MAX BREAK ▽ CORNERS R, MAX	TOLERANCES ON LINEAR .X ± mm/~~INCH~~ .XX ± 0.1 mm/~~INCH~~ .XXX ± mm/~~INCH~~ ANGULAR ± DEGREE	DFTS TAN 9/MAY-11 CHKR APPD	JDI ELECTRONICS FACTORY TITLE: BOTTOM HOUSING,FOR 916 MHz,TX,RoHS.	
TEXTURE / COATING / HARDNESS	DO NOT SCALE DRAWING	SCALE NTS	SHT 1 OF 1	MOLD/DIE NO: JM1645	PROJECT: #336 / PART NO: 336-40026CN / REV / SIZE: A4